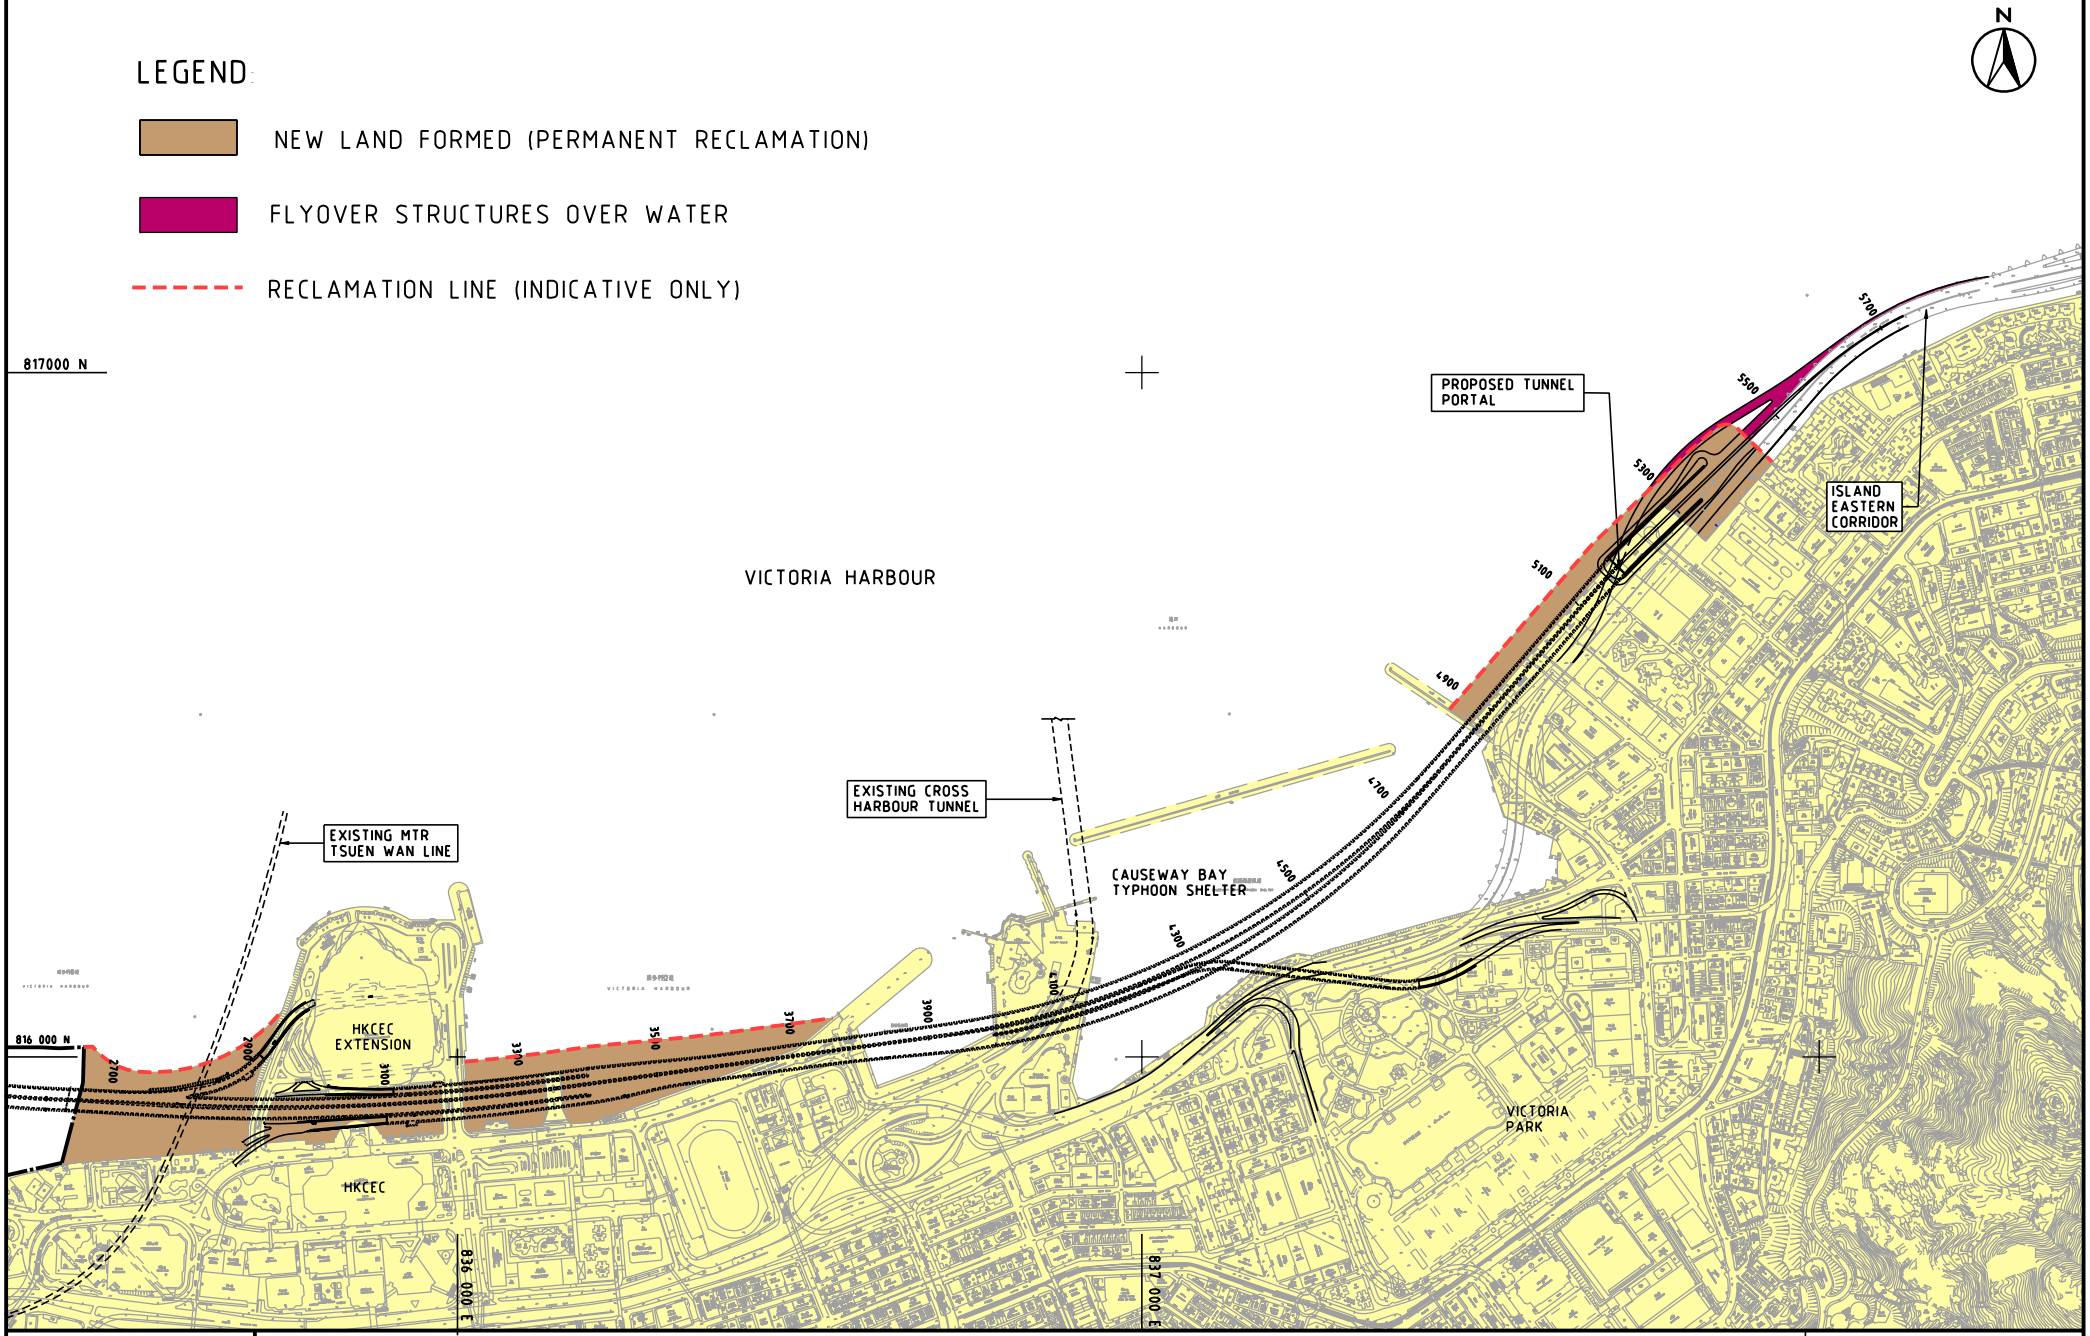

MAUNSELL | AECOM
Maunsell Consultants Asia Ltd

WAN CHAI DEVELOPMENT PHASE II - PLANNING AND ENGINEERING REVIEW

AFFECTED AREAS OF THE HARBOUR - TUNNEL

FIGURE 4.11

(C-D1) Q:/PROJECTS/97103/DRAWING/REPORT/HEC COMBINED PAPER 1/FIG4.11.DGN/MAR. 06/SCALE 1.8000