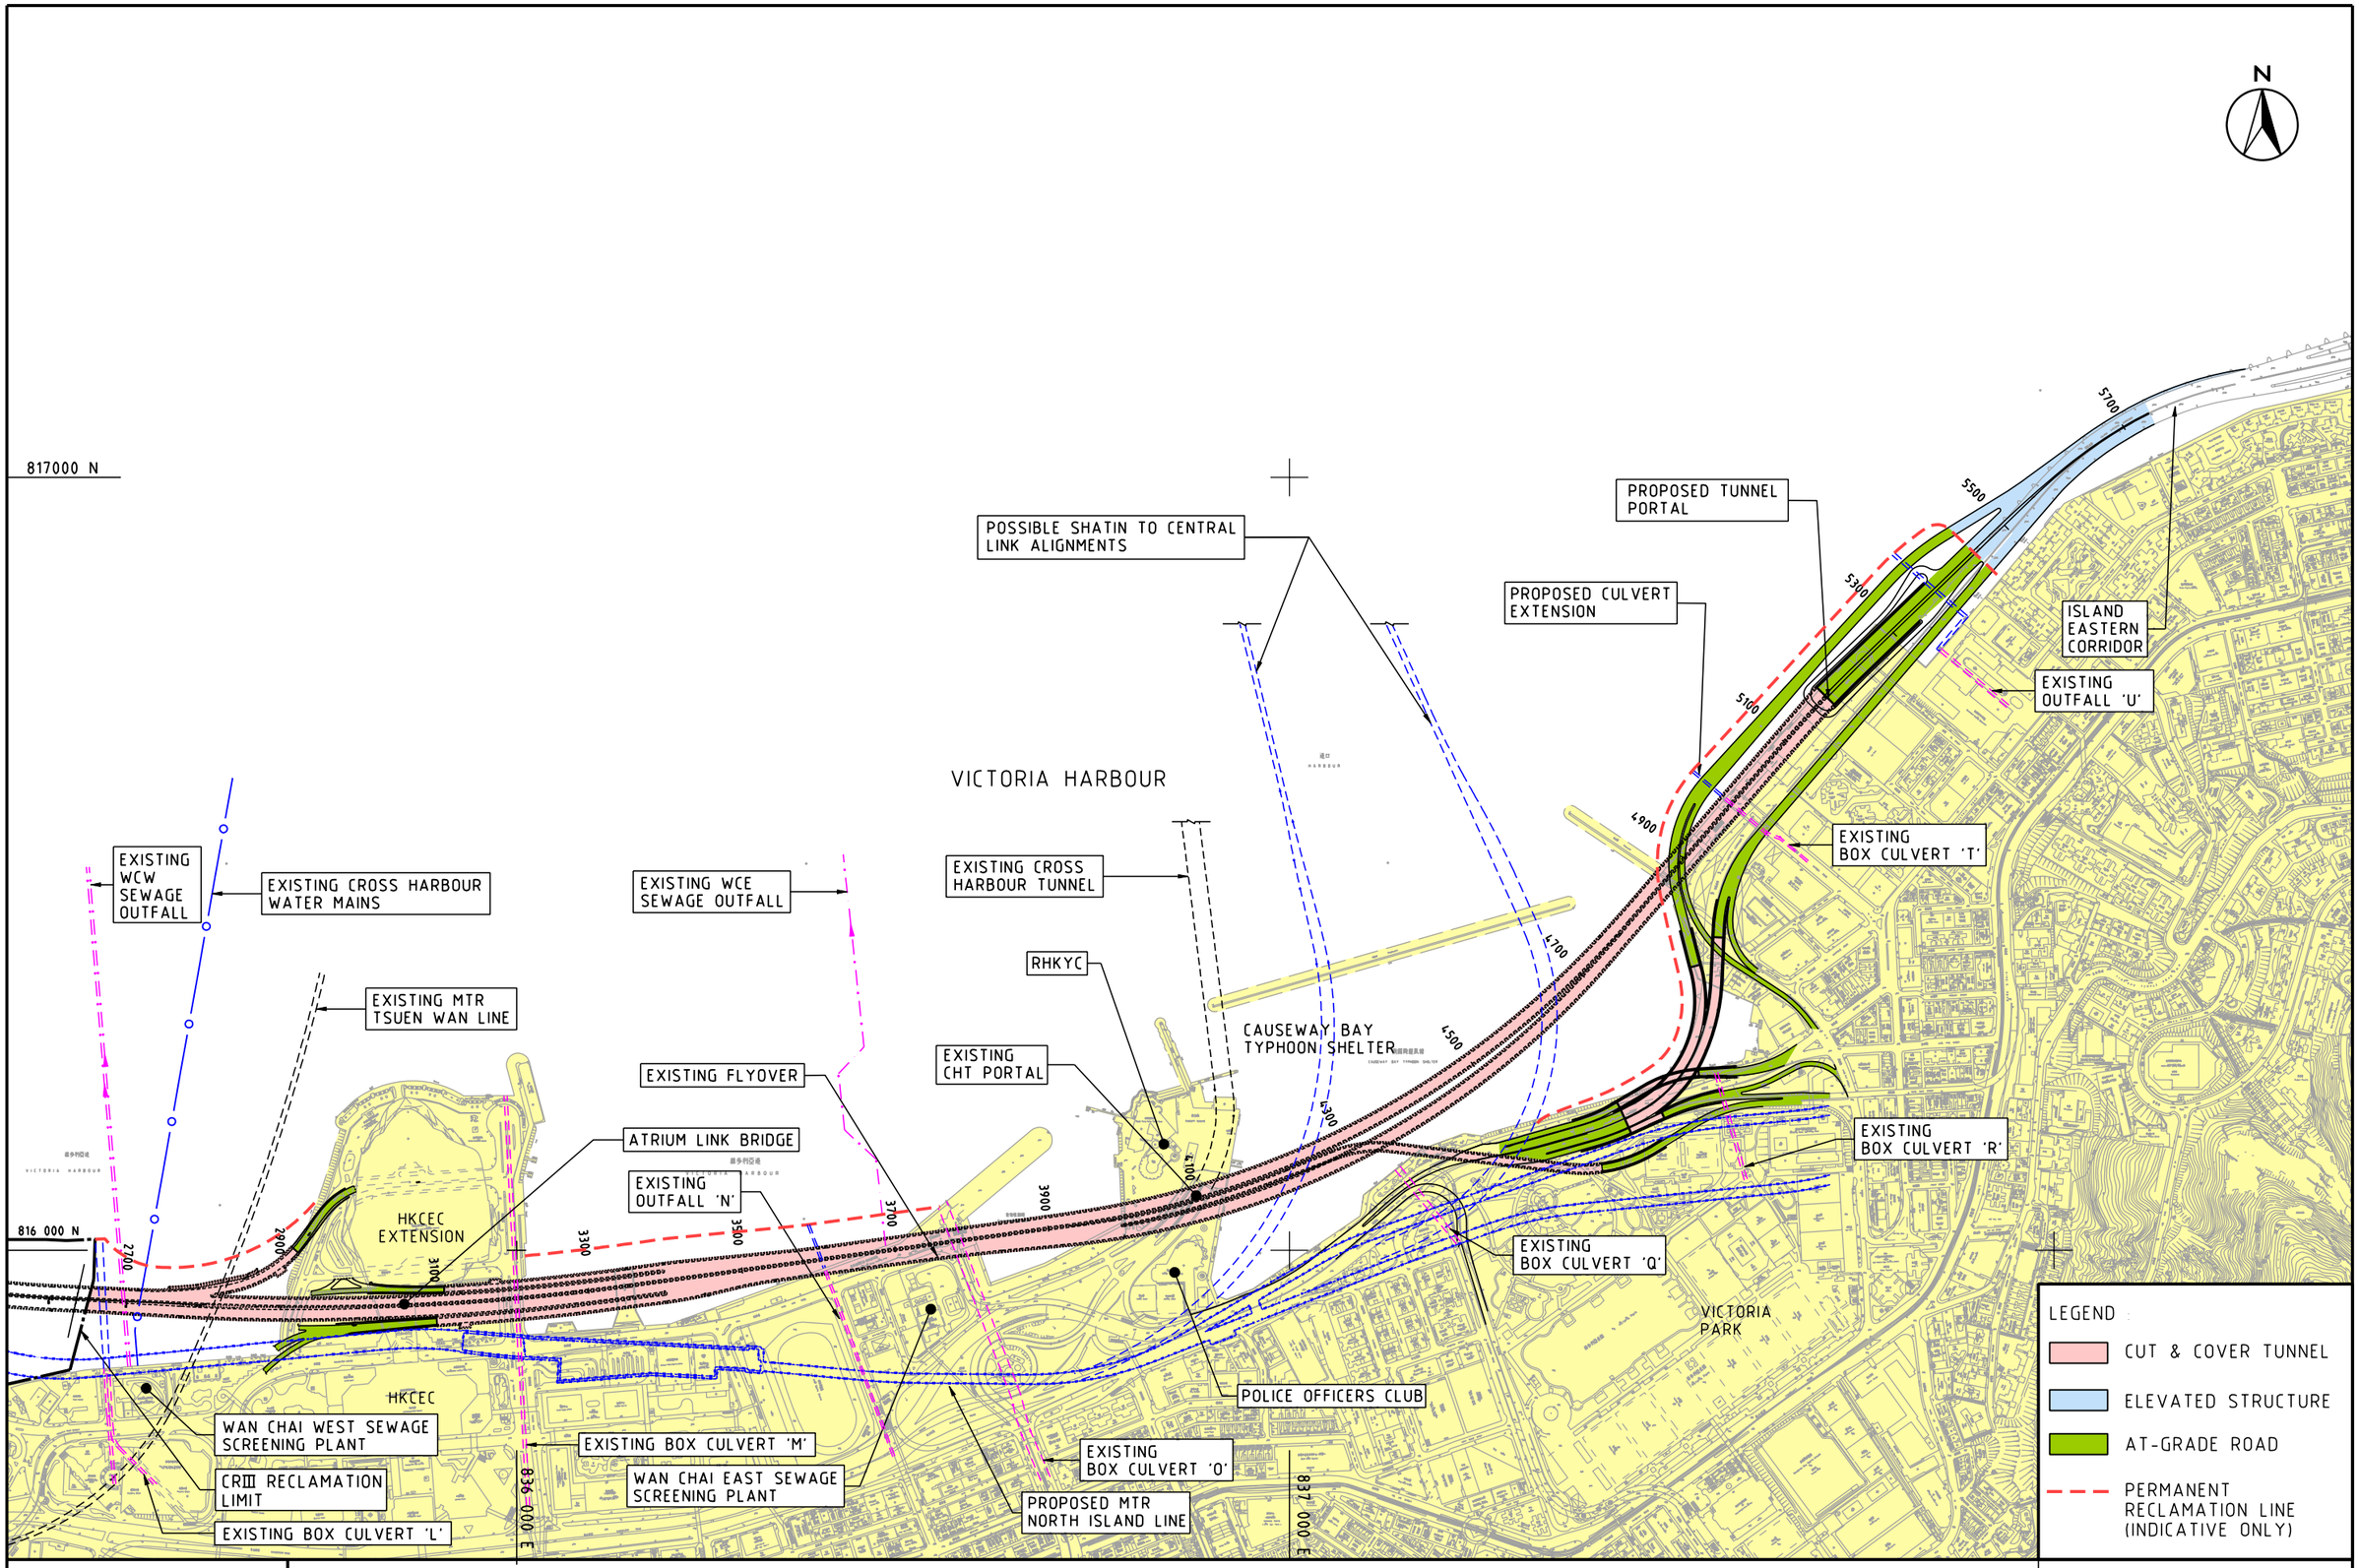

MAUNSELL | AECOM
Maunsell Consultants Asia Ltd

WAN CHAI DEVELOPMENT PHASE II - PLANNING AND ENGINEERING REVIEW

MODIFICATION OF TRUNK ROAD TUNNEL OPTION FOR FUTURE SUBMERGING OF IEC

FIGURE 4.15

[C-D1] Q:/PROJECTS/97103/DRAWING/REPORT/HEC COMBINED PAPER 1/FIG4.15.DGN/MAR. 06/SCALE 1.8000