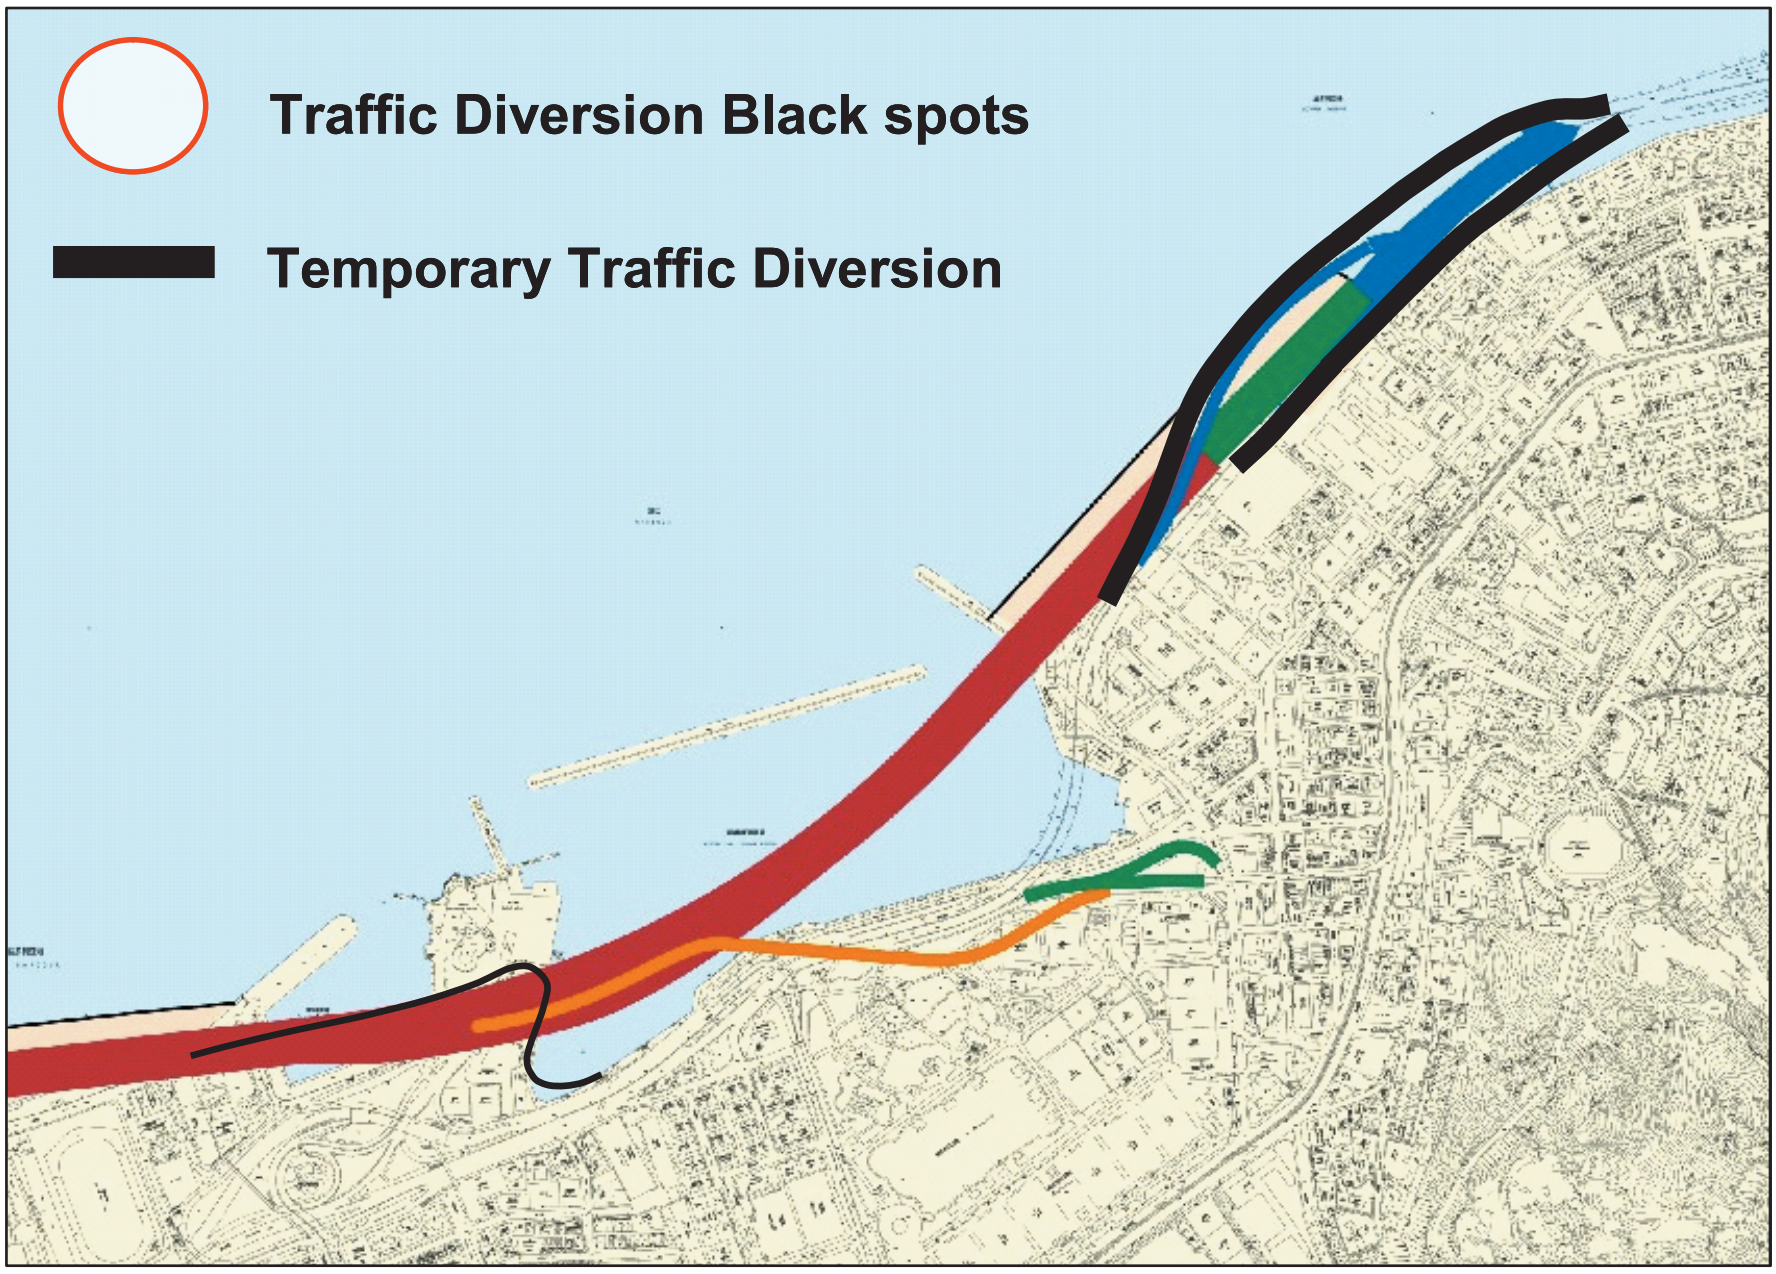

TUNNEL VARIATION 1

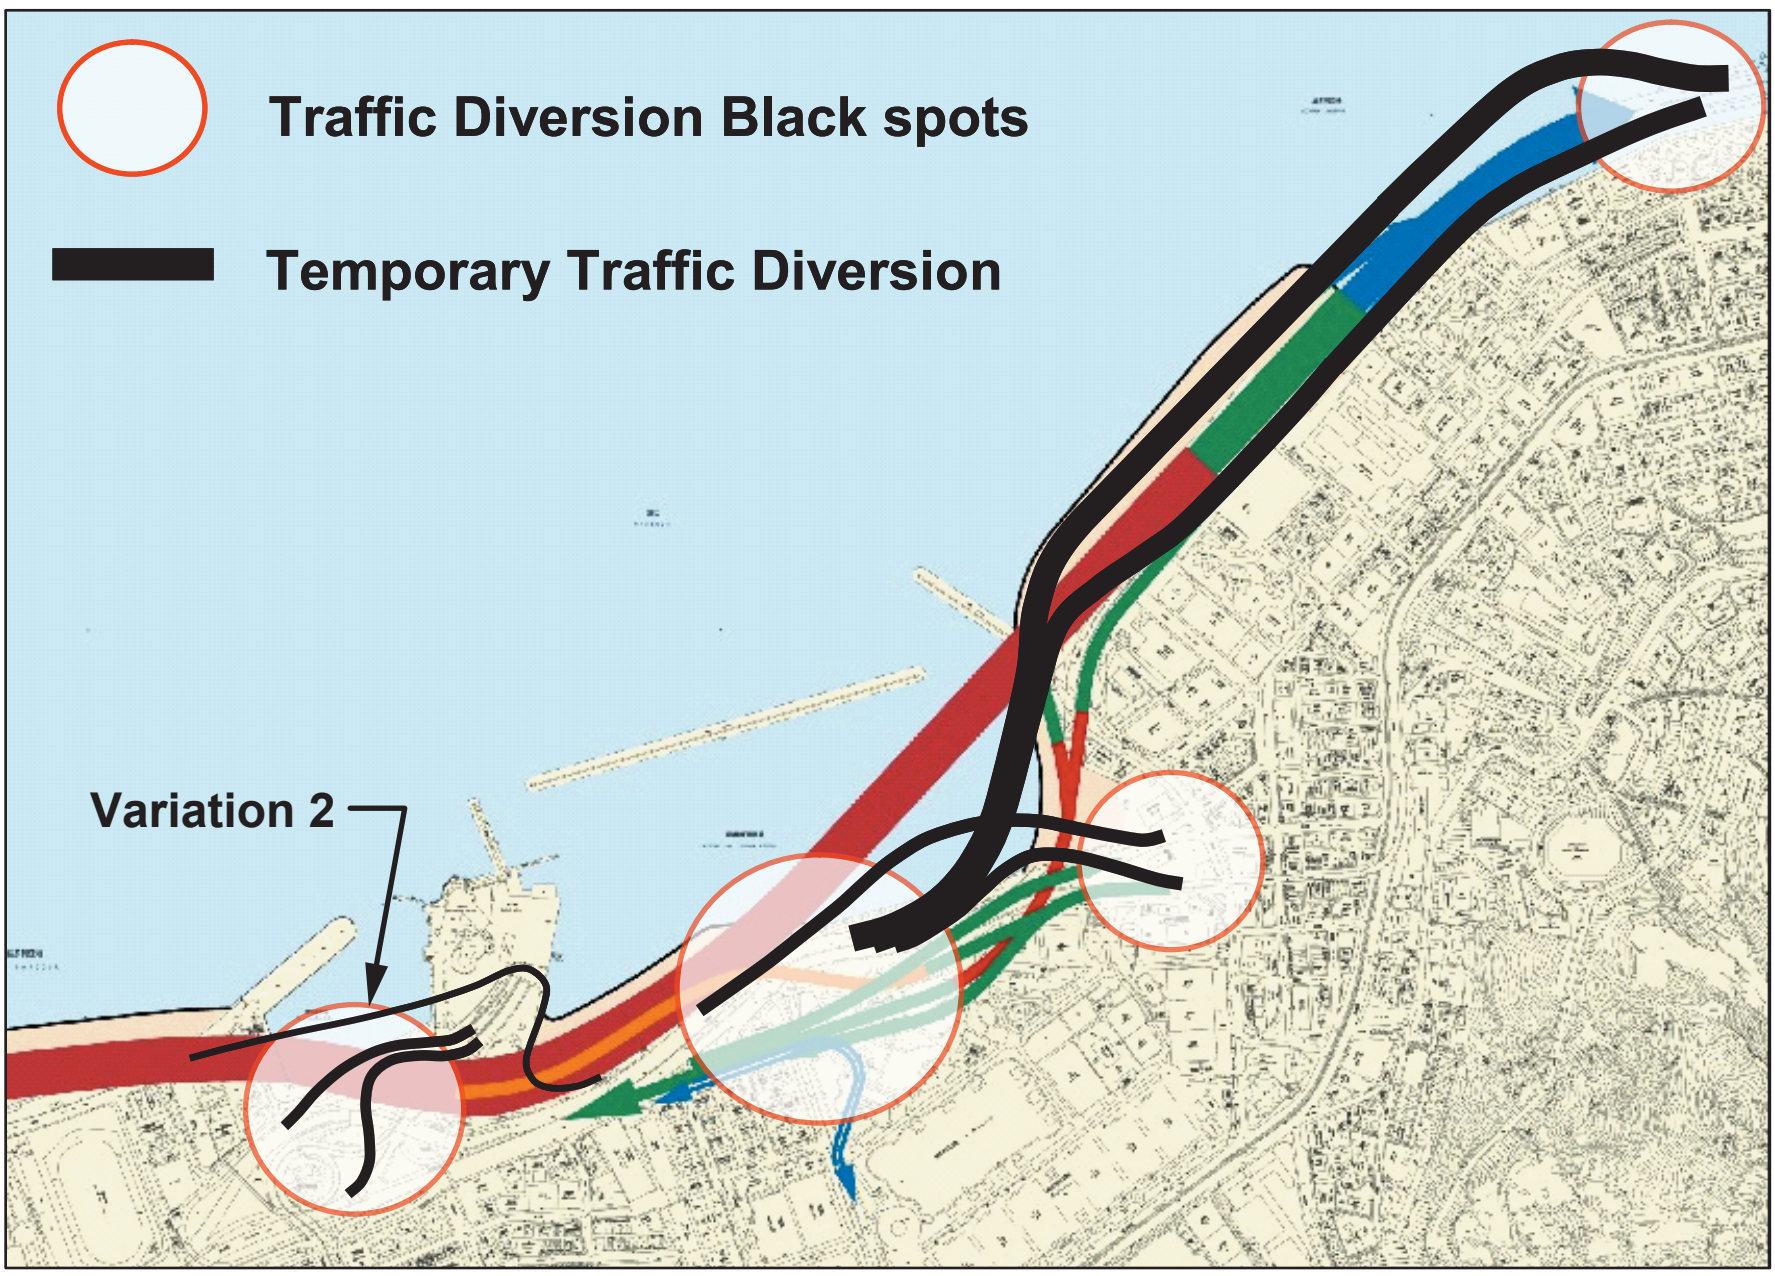

TUNNEL VARIATIONS 2 & 3

MAUNSELL | AECOM
Maunsell Consultants Asia Ltd

WAN CHAI DEVELOPMENT PHASE II - PLANNING AND ENGINEERING REVIEW

EXTENT OF TEMPORARY ROAD DIVERSIONS

FIGURE 4.7