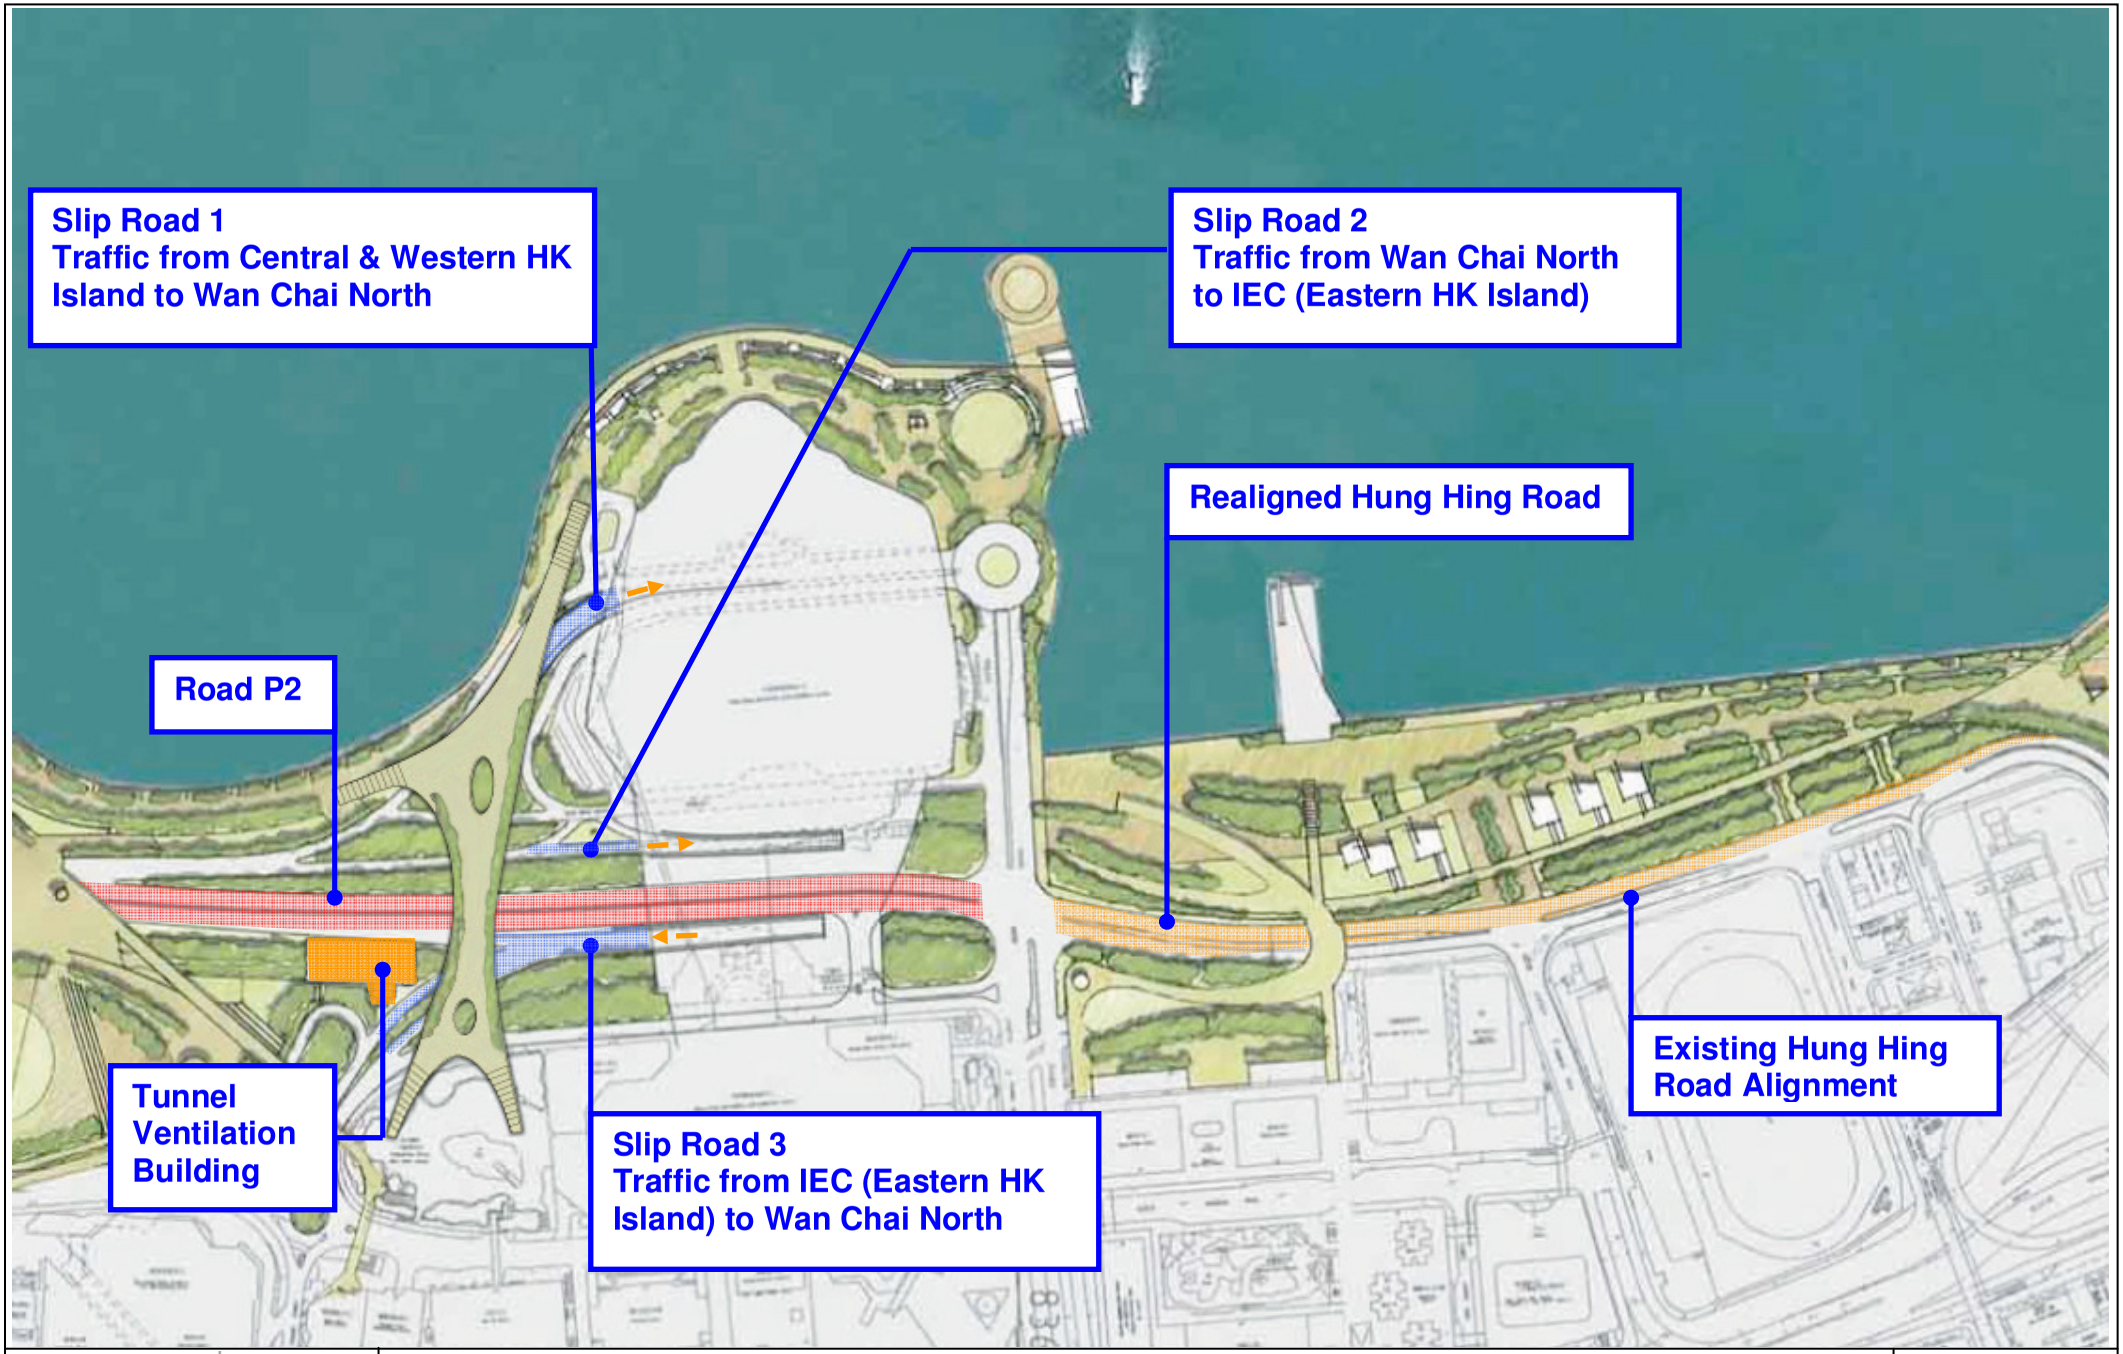

MAUNSELL | AECOM

Maunsell Consultants Asia Ltd

WAN CHAI DEVELOPMENT PHASE II – PLANNING AND ENGINEERING REVIEW

TUNNEL VENTILATION BUILDING, ROAD P2 & SLIP ROADS IN WAN CHAI NORTH

FIGURE 6.1