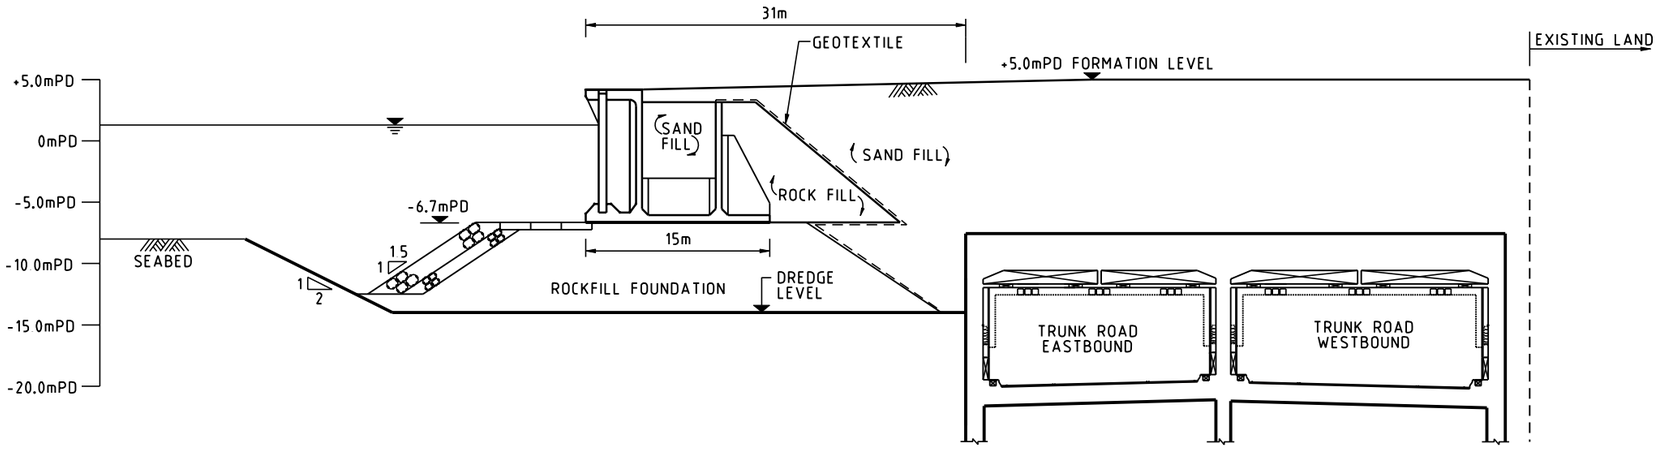

SECTION C-C (WAN CHAI)
SCALE 1:500

MAUNSELL | AECOM
Maunsell Consultants Asia Ltd

WAN CHAI DEVELOPMENT PHASE II - PLANNING AND ENGINEERING REVIEW

RECLAMATION EXTENT-TYPICAL SECTION AT WAN CHAI

FIGURE 7

Q:\97103\drawing\report\Mini Reclamation 0401\FIG7.dgn