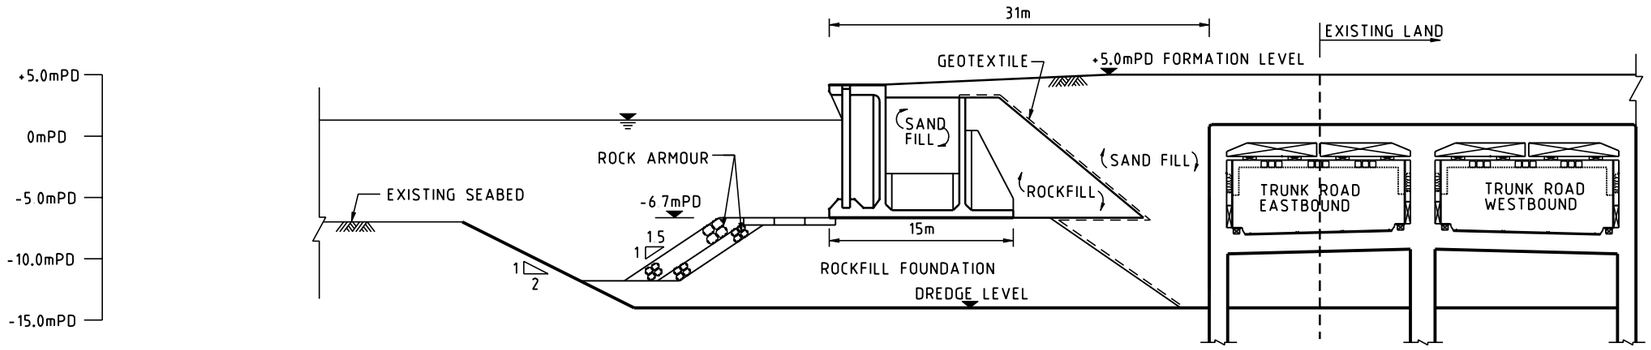

SECTION D-D
SCALE 1:500

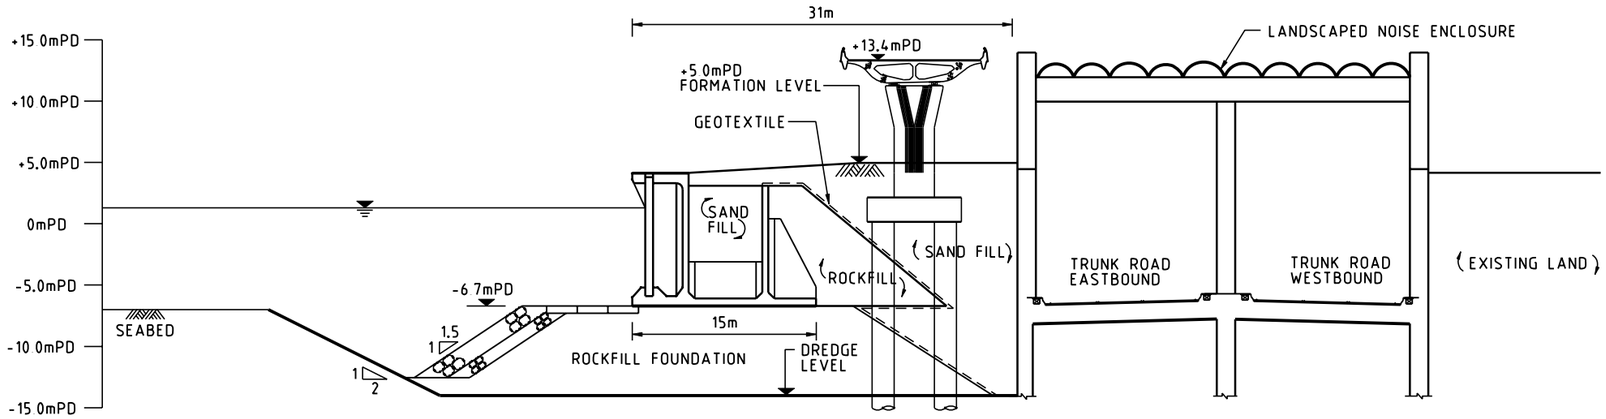

SECTION E - E
SCALE 1:500

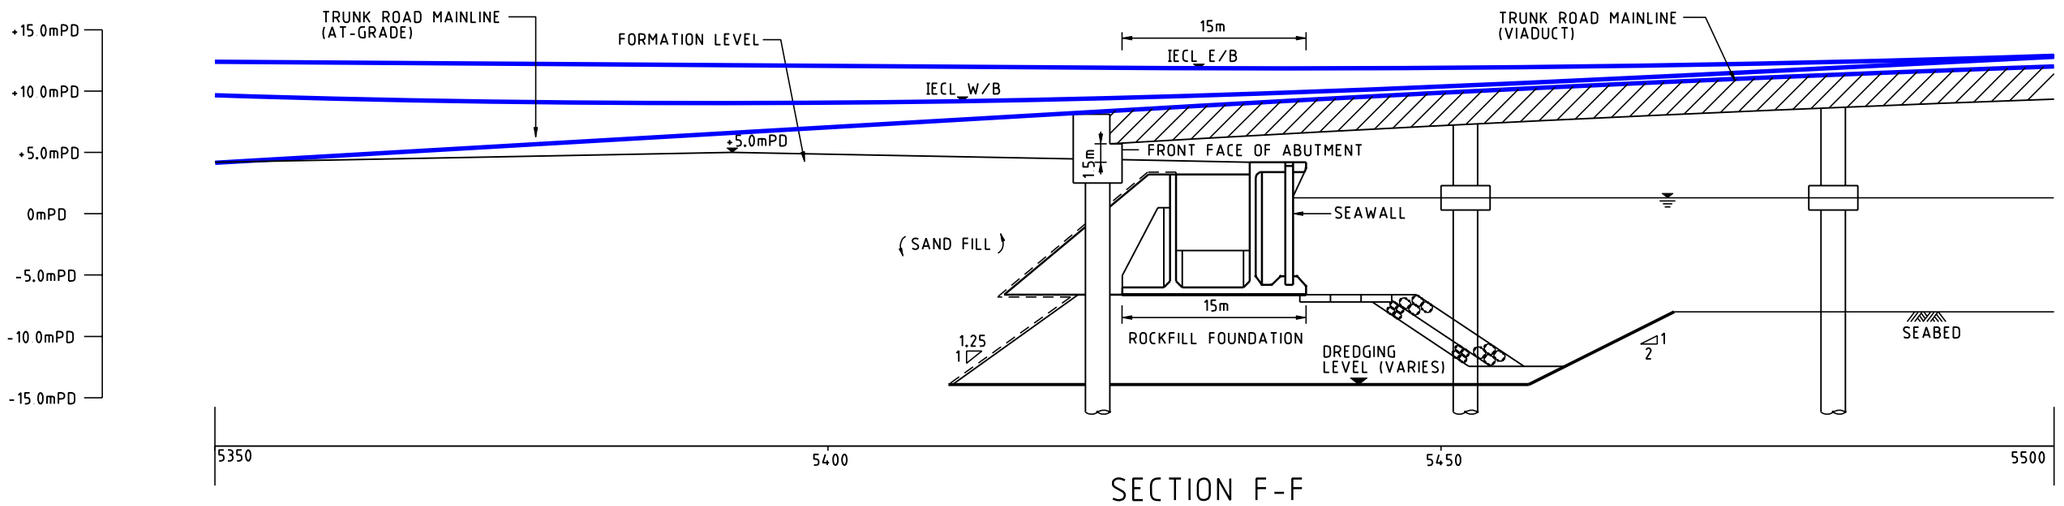

SECTION F-F
SCALE 1:500

MAUNSELL | AECOM
Maunsell Consultants Asia Ltd

WAN CHAI DEVELOPMENT PHASE II - PLANNING AND ENGINEERING REVIEW

RECLAMATION EXTENT - TYPICAL SECTIONS AT NORTH POINT

FIGURE 10

Q:\97103\drawing\report\Mini Reclamation 0401\FIG10.dgn